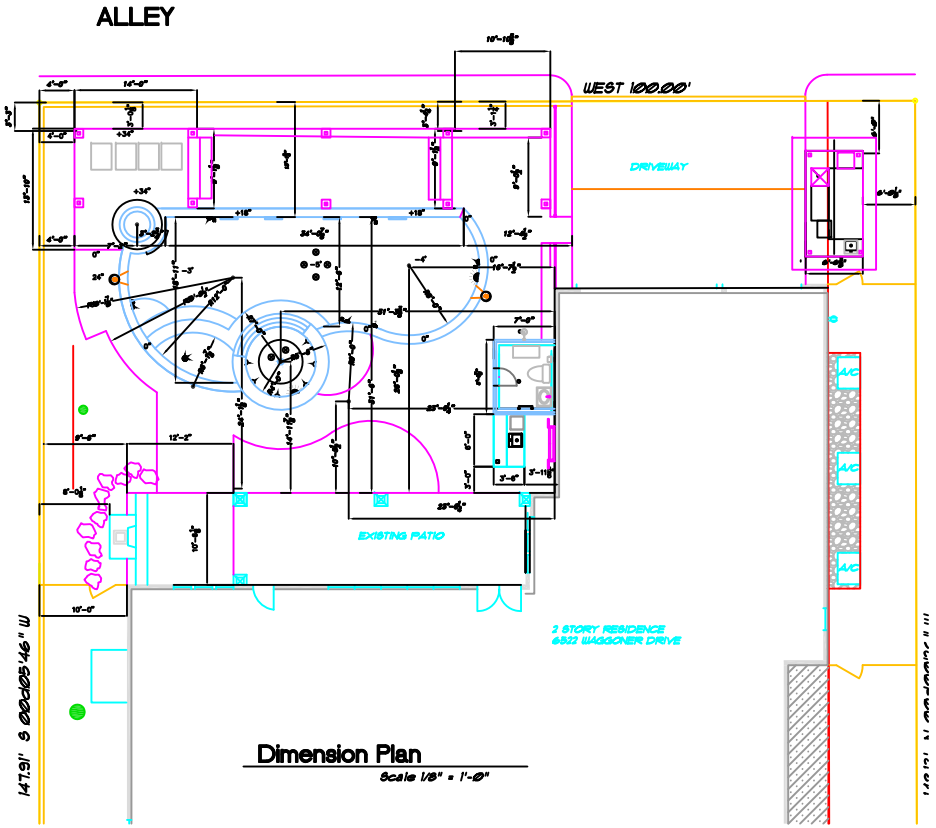

Dimension Plan

Scale 1/8" = 1'-0"

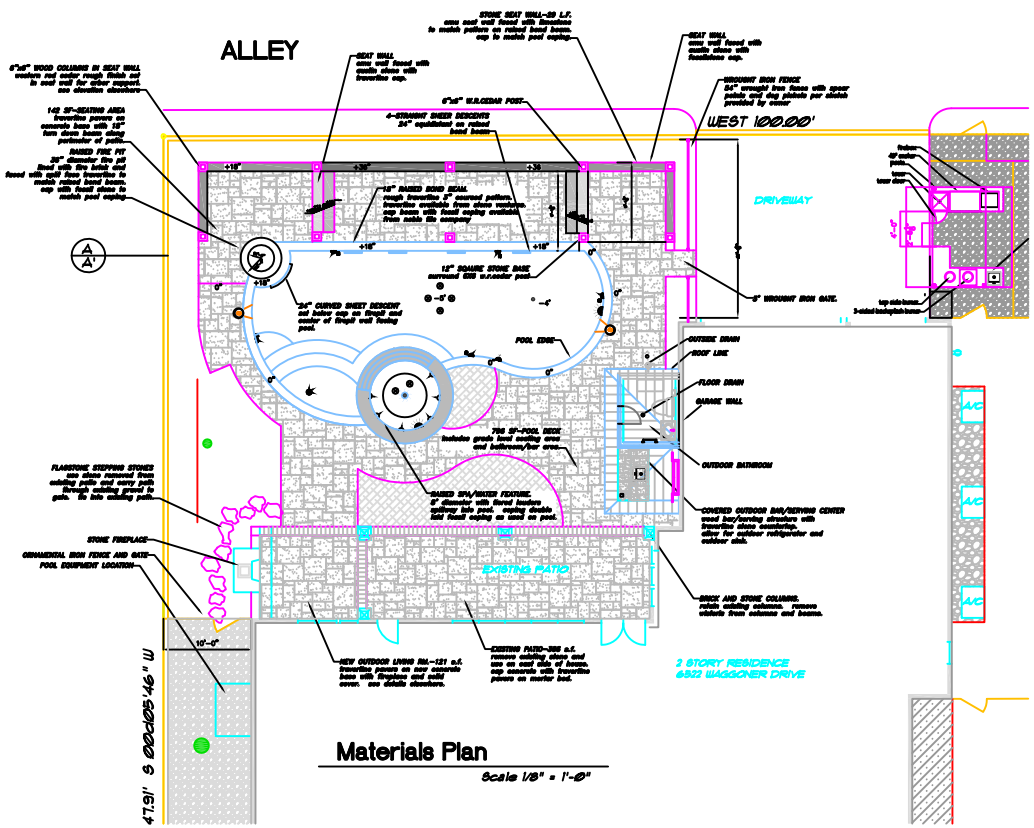

Materials Plan

Scale 1/8" = 1'-0"

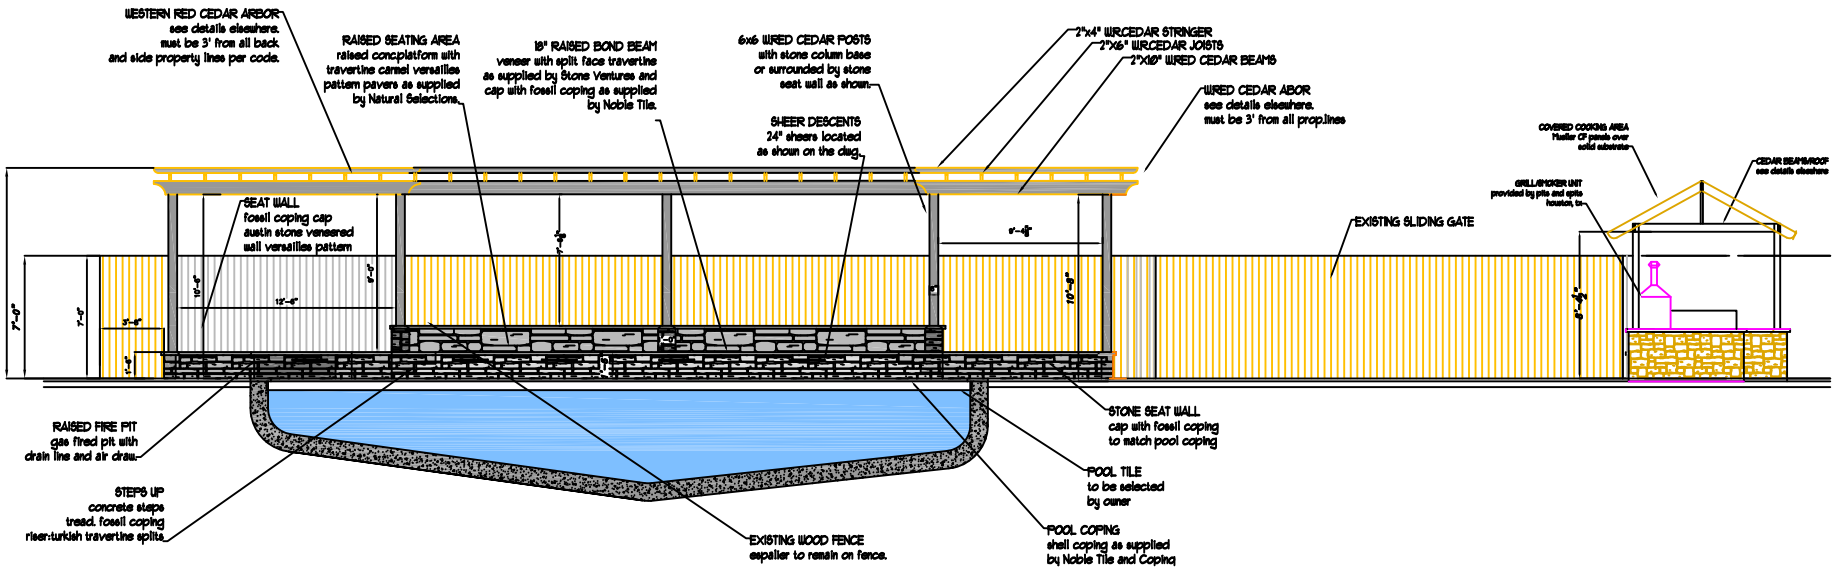

Pool/Wall/Arbor Section A-A'