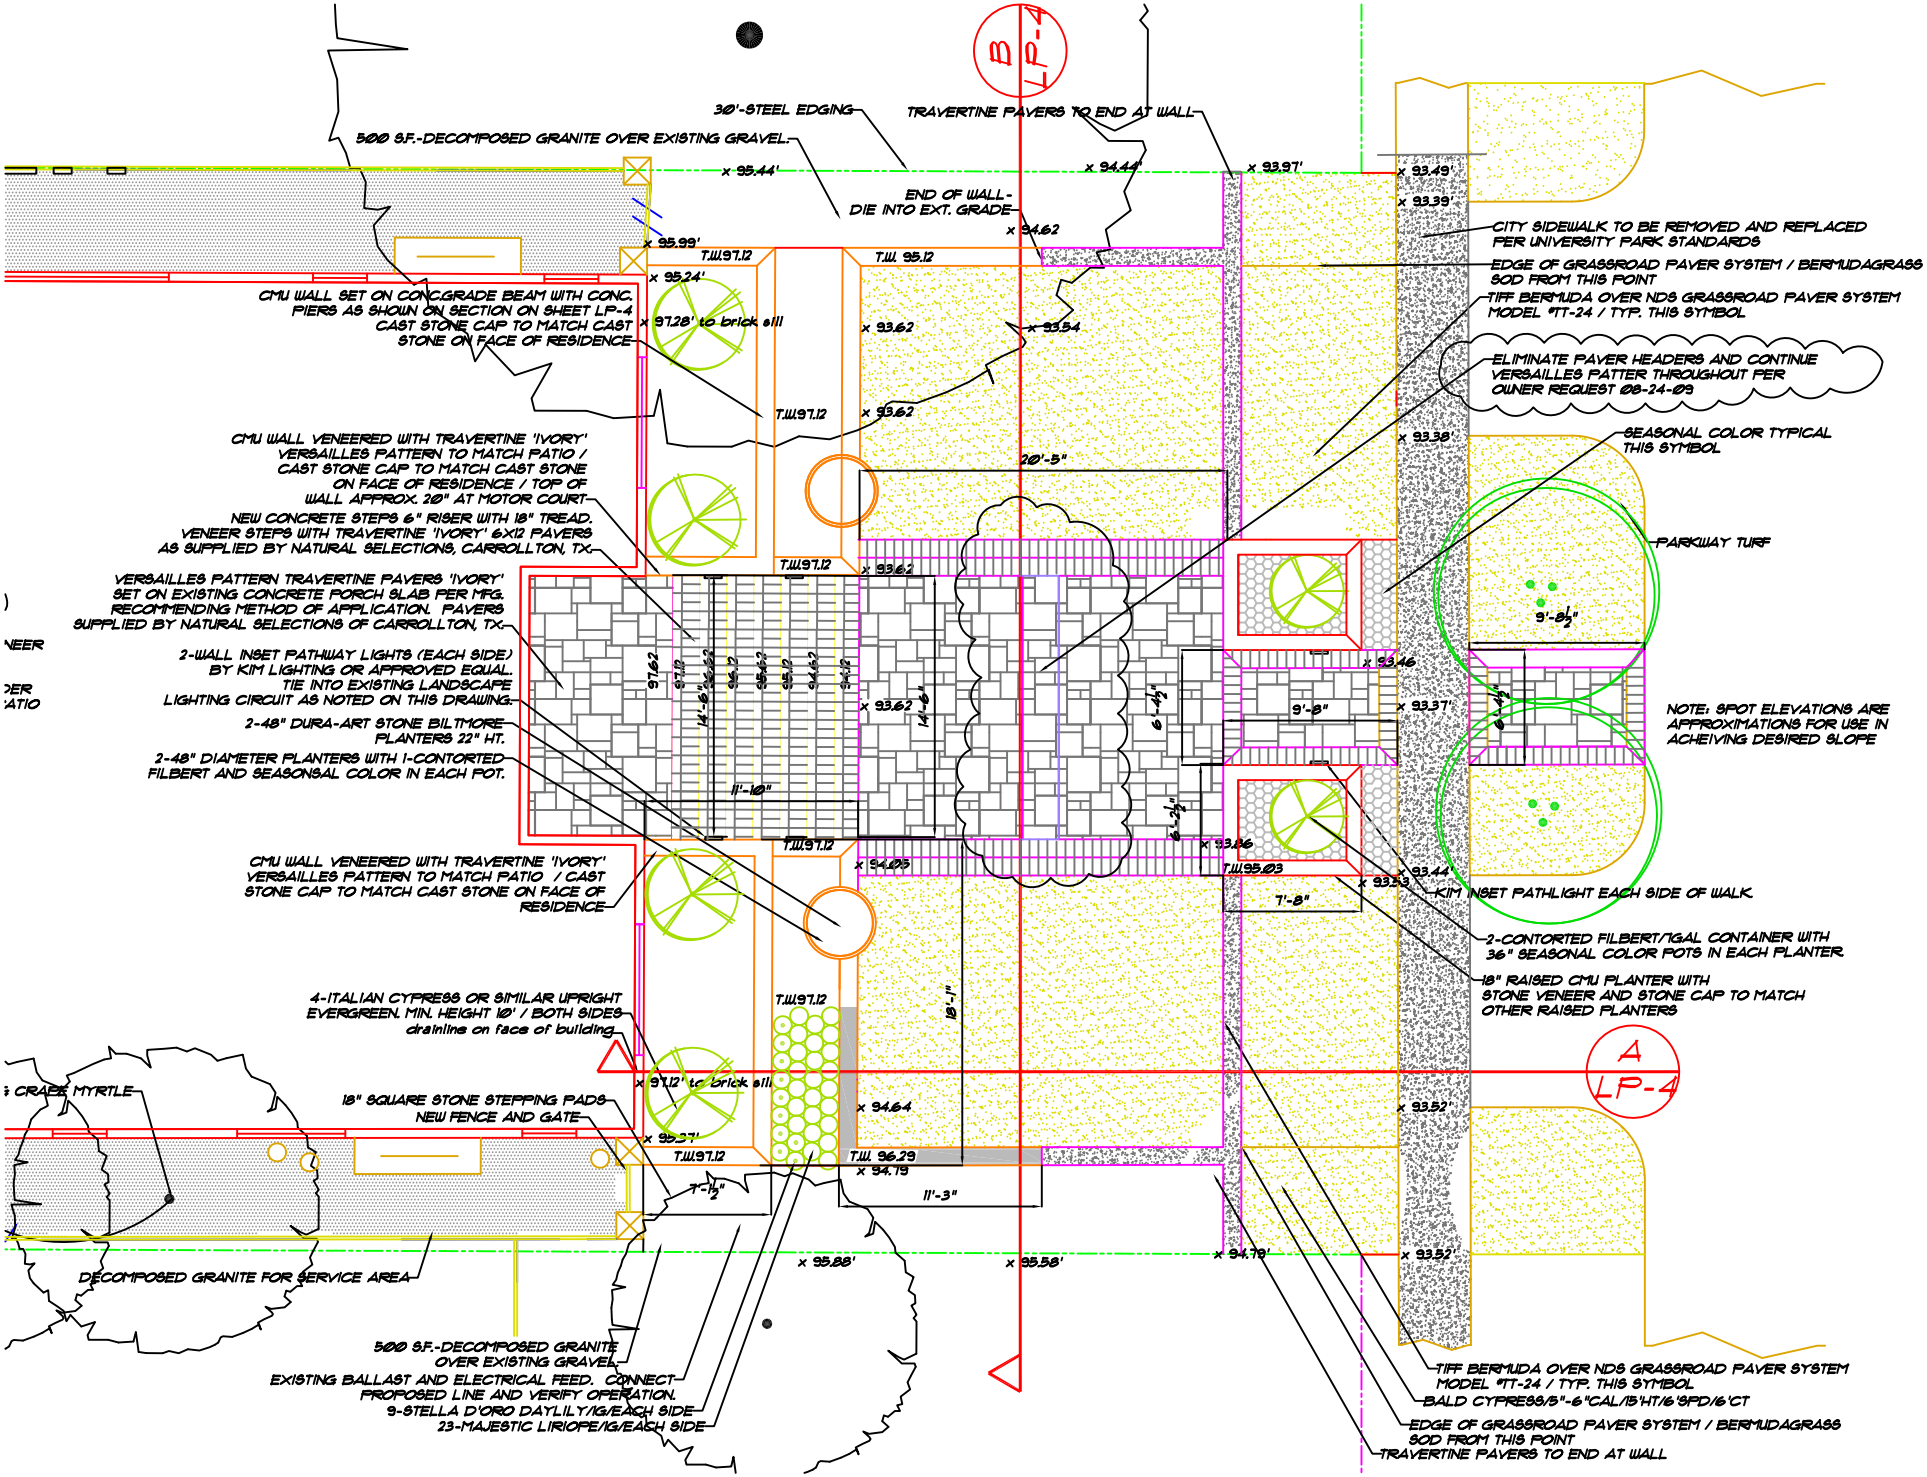

MOTOR COURT PLAN

north

scale 1/4" = 1'-0"